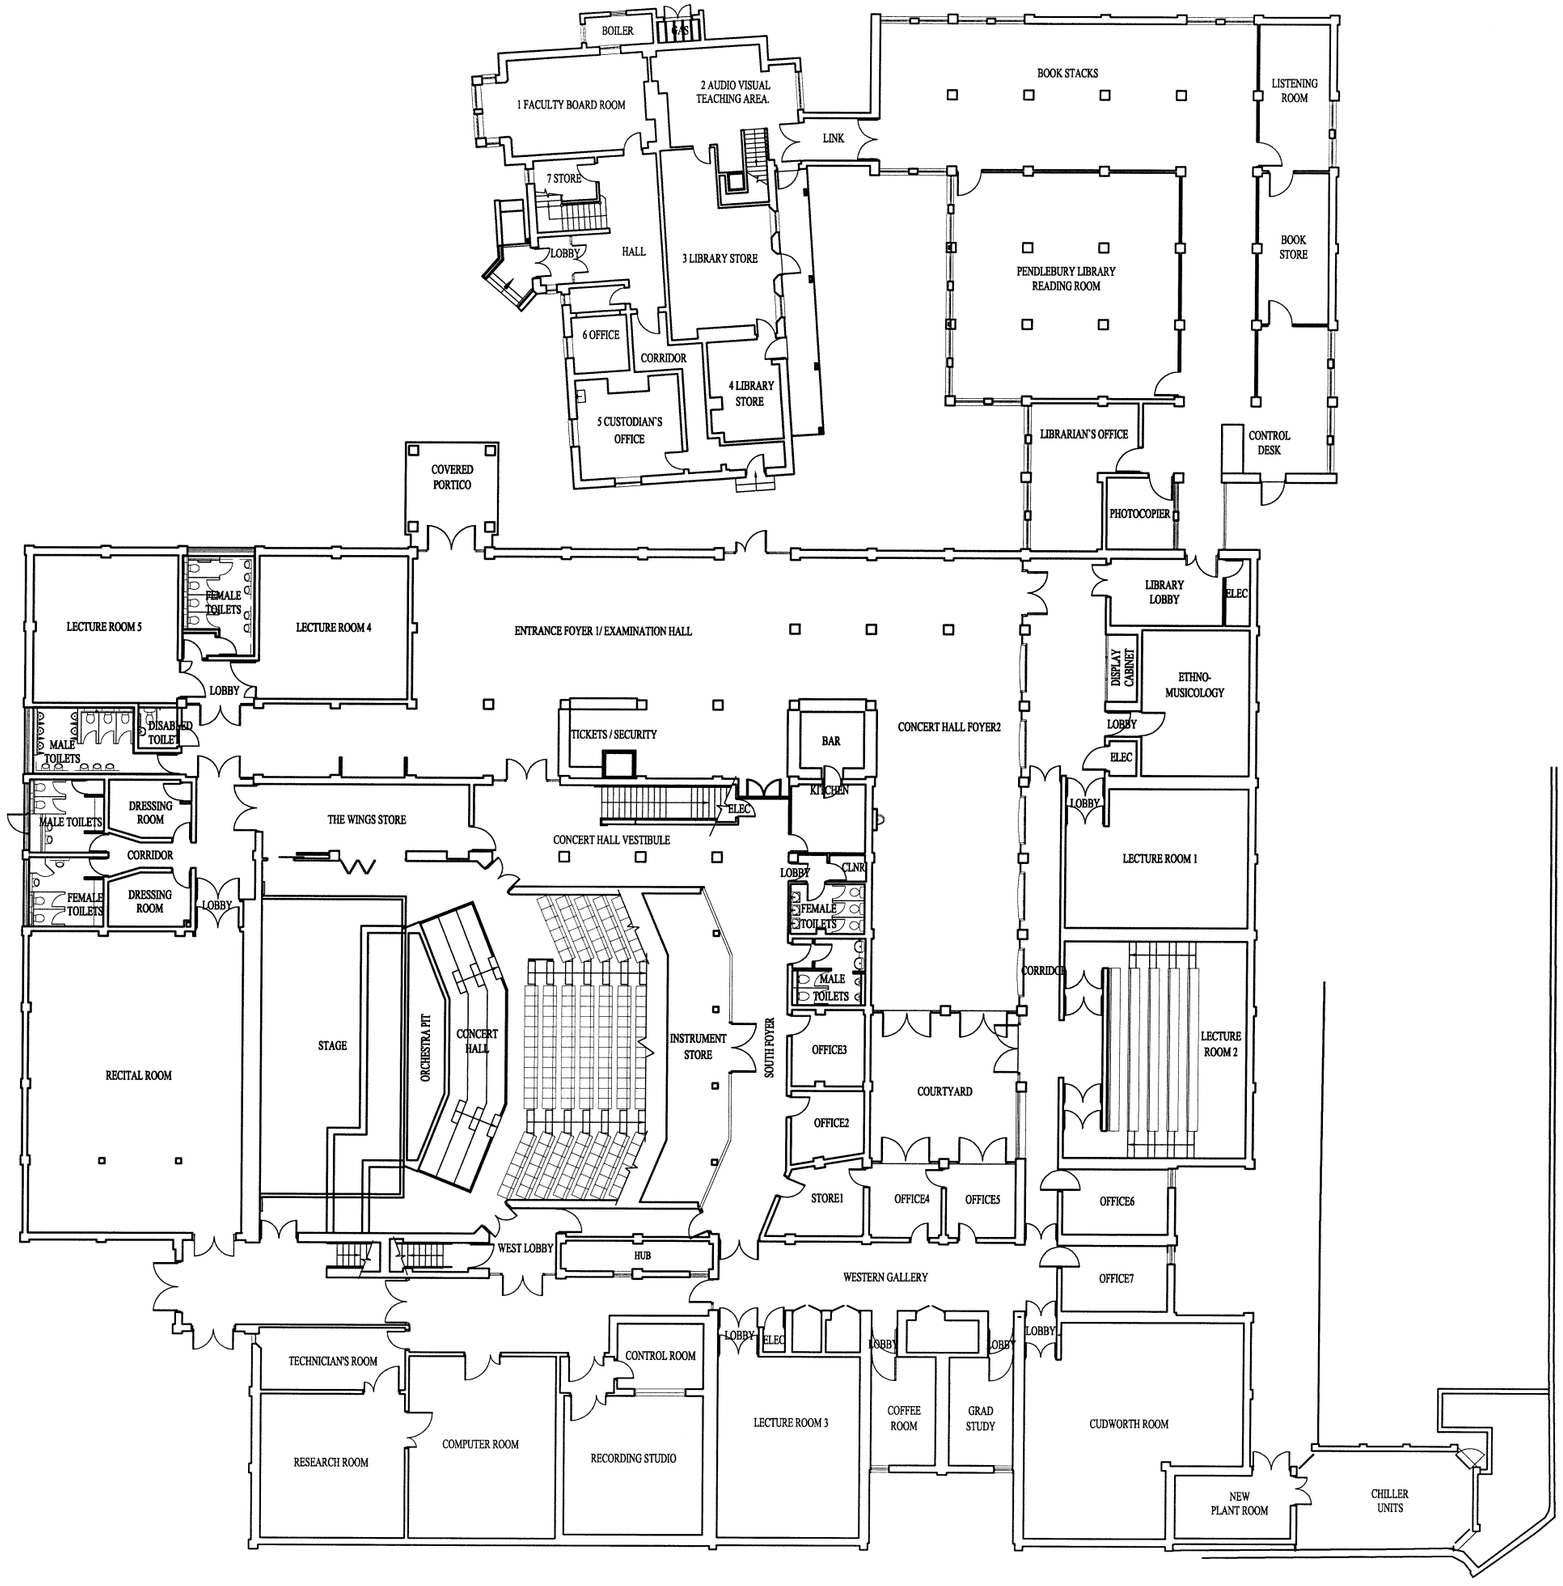

Notes

Amendments

UNIVERSITY OF CAMBRIDGE

Estate Management and Building Service
74 Trumpington Street, Cambridge CB2 1RW. Tel. 01223 337770

THE FACULTY OF MUSIC CONCERT HALL & 11 WEST ROAD- SIDGWICK SITE

GROUND FLOOR PLAN

Scale	Date	Drawn	Officer	Checked
NTS	Nov '05	CJAG		

Building Code	Project no.	Drawing no.	Revision
S21 A&C			